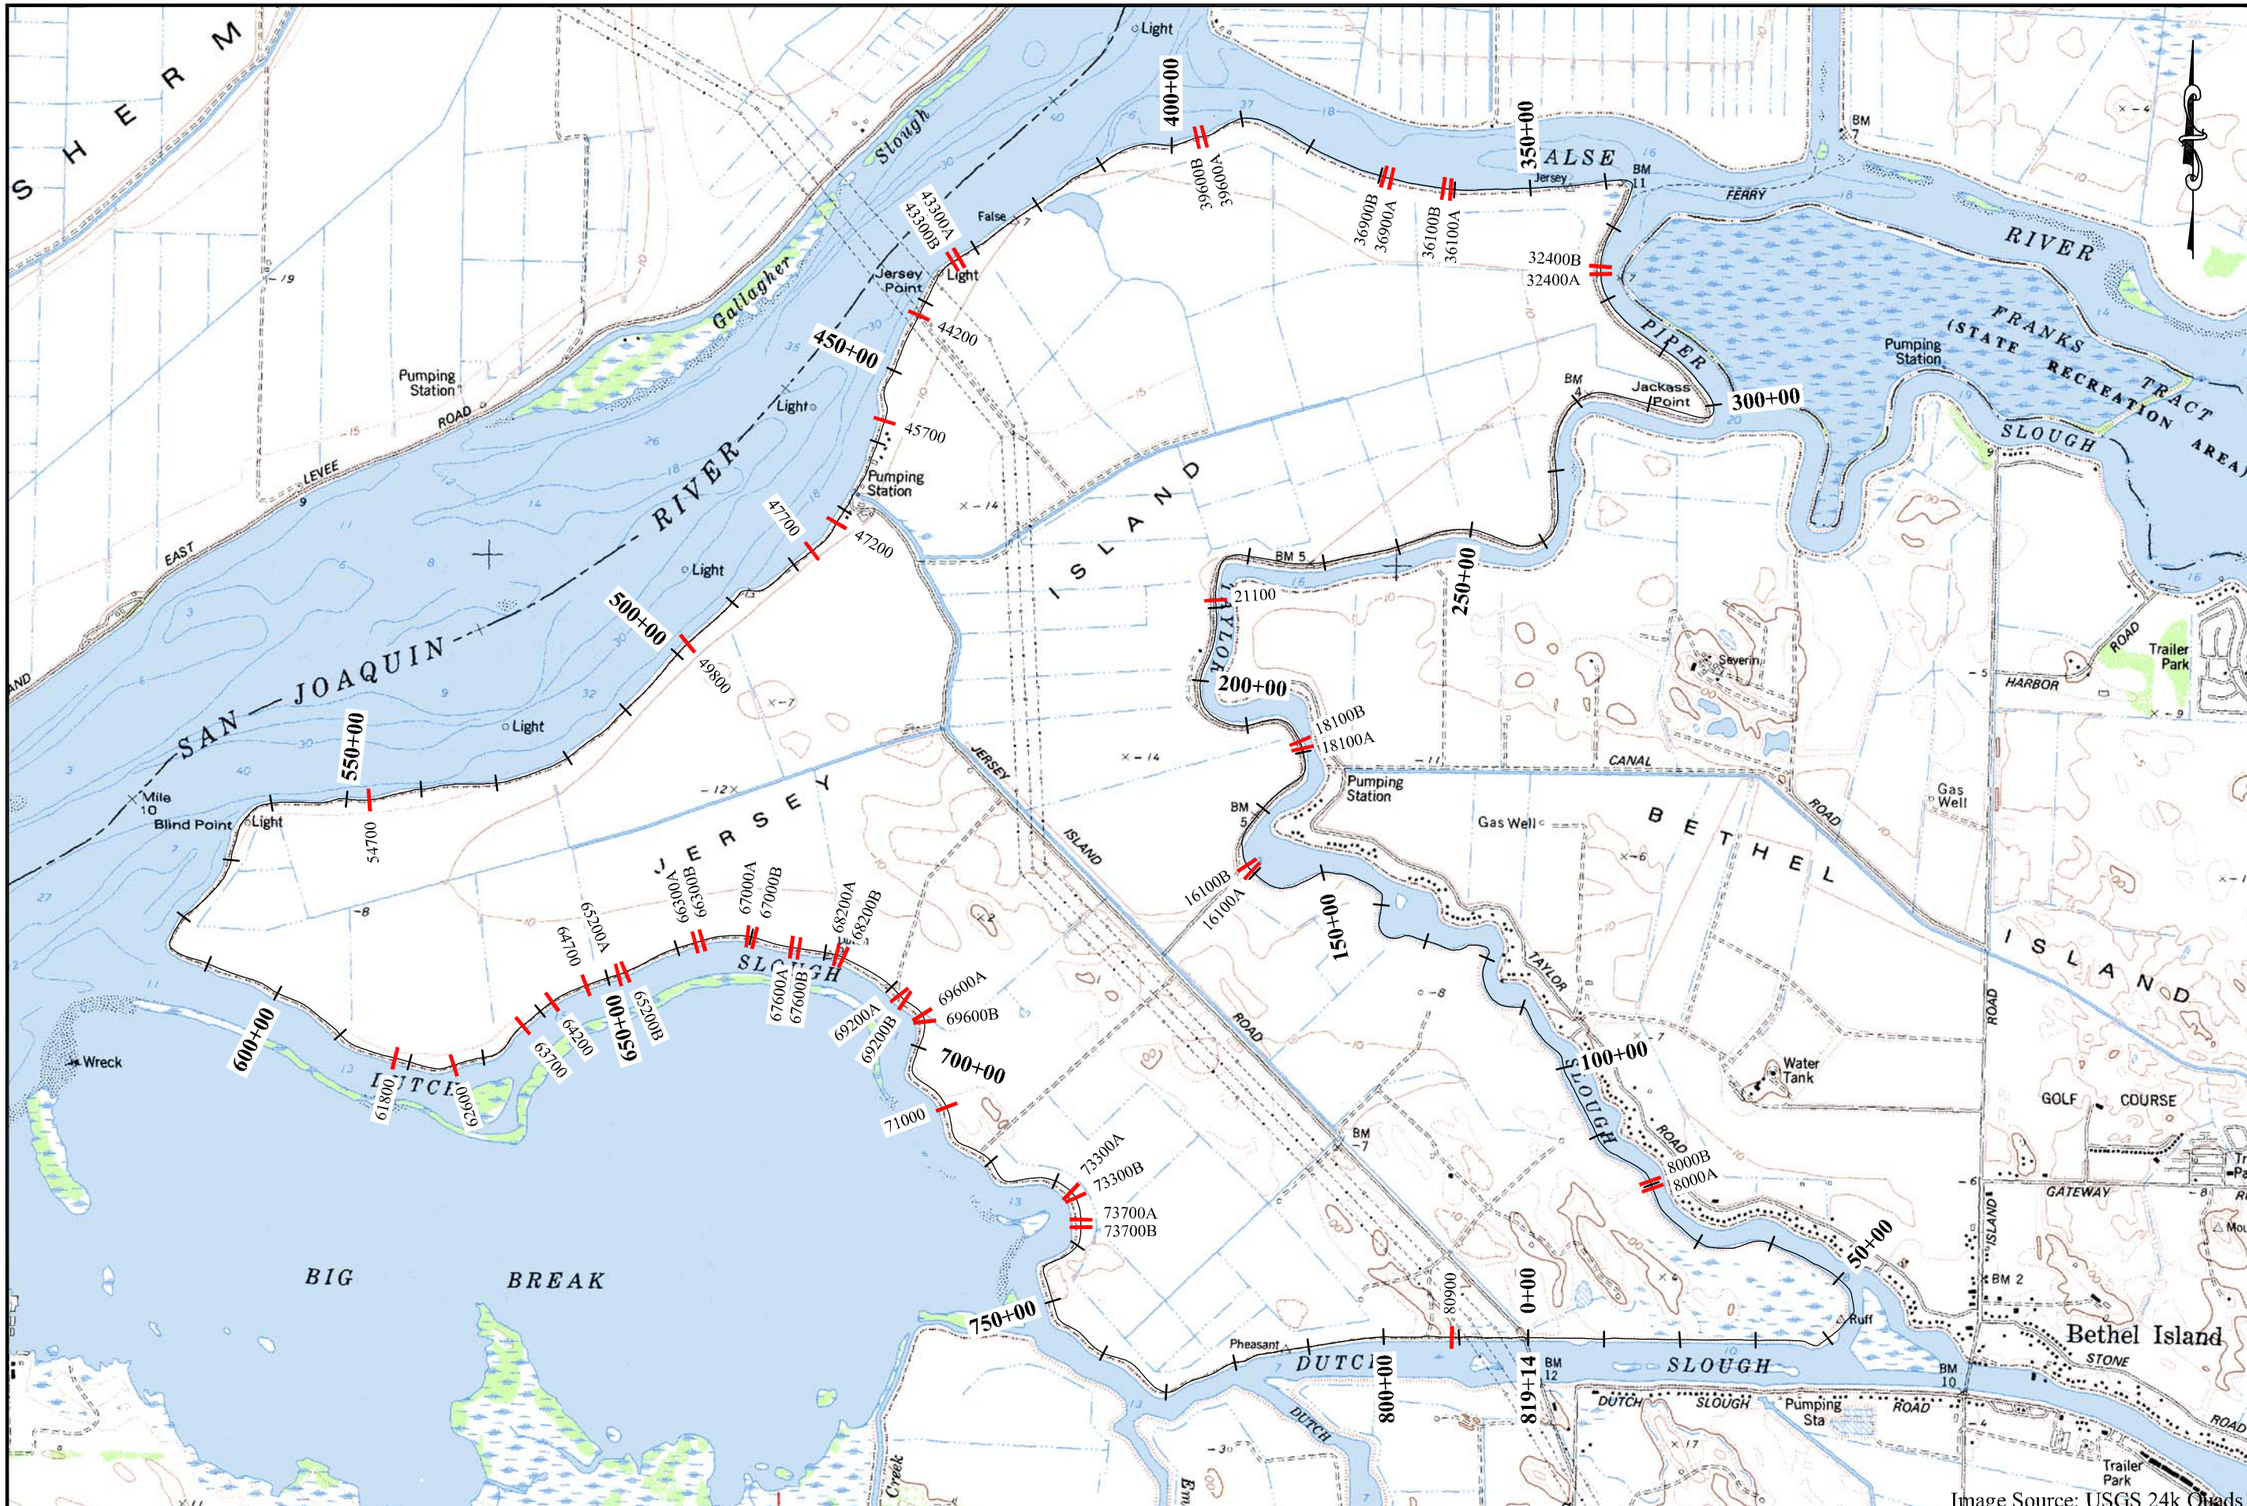


MBK ENGINEERS
2450 Alhambra Boulevard, 2nd Floor
Sacramento, California 95817
Phone: (916) 456-4400 • Fax: (916) 456-0253

Reclamation District No. 830 - Jersey Island

# SIPHON LOCATIONS

| | |
|---|---|
| SCALE: | 1" = 2000' |
| JOB NUMBER: | 4155.6 |
| REQUESTED BY: | NH |
| DRAWN BY: | AR |
| DATE: | 06/25/2013 |

Bar Length On Original Drawing Equals One Inch. Adjust Scale Accordingly

SHEET 1 OF 1 SHEETS

R:\4155.00 RD 830 – Jersey Island\2013-06 Siphon Locations\RD 830 Jersey Island – Quad Map With Stationing – Siphon Locations.dwg 6/25/2013 3:56 PM reece